


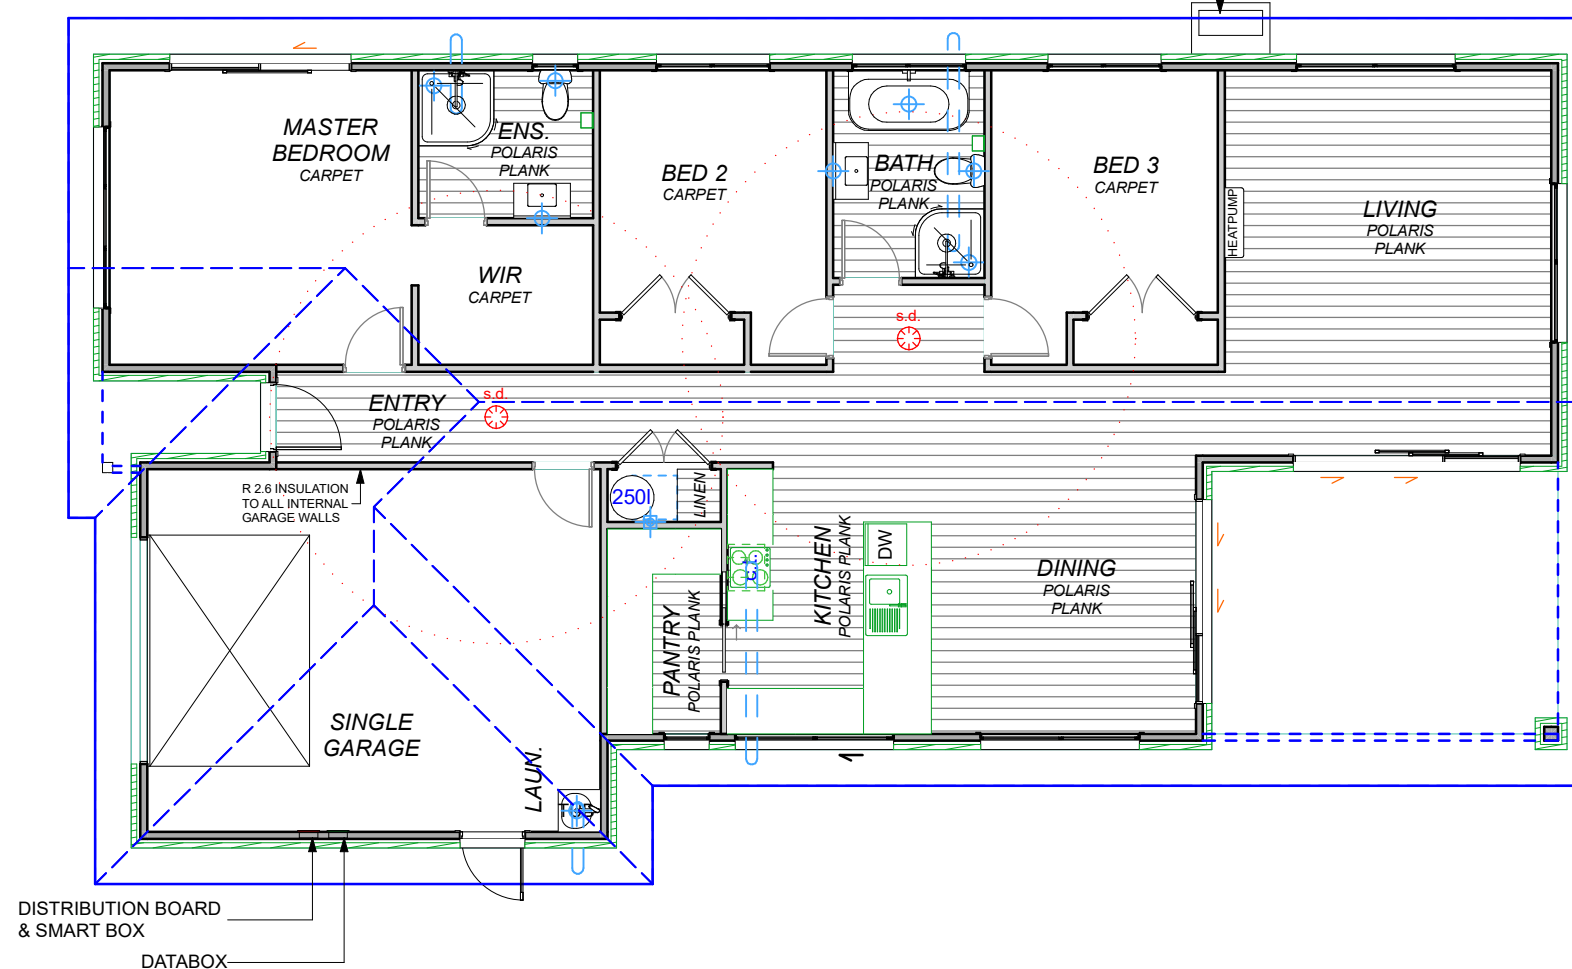

6KW HEAT PUMP EXTERNAL UNIT
ON SEP. SLAB 250mm OUT FROM
WALL



House Floor Area: 158.82 m² o/frame
House Floor Area: 166.37 m² o/brick
Roof Area = 213.18 m²



Vista Management LTD

Phone: 0800 8 VISTA (0800 884 782)

Email: admin@vml.nz

www.vml.nz

PO Box 2486, Wakatipu, Queenstown 9349

PROSPECTORS PARK - LOT 33 - Sales - Floor Plan



Vista Management LTD

Phone: 0800 8 VISTA (0800 884 782)

Email: admin@vml.nz

www.vml.nz

PO Box 2486, Wakatipu, Queenstown 9349



Vista Management LTD

Phone: 0800 8 VISTA (0800 884 782)

Email: admin@vml.nz

www.vml.nz

PO Box 2486, Wakatipu, Queenstown 9349



Vista Management LTD

Phone: 0800 8 VISTA (0800 884 782)

Email: admin@vml.nz

www.vml.nz

PO Box 2486, Wakatipu, Queenstown 9349



E-03

NORTH - CLEAR

1:100



E-04

EAST - CLEAR


1:100



E-01

SOUTH - CLEAR

1:100

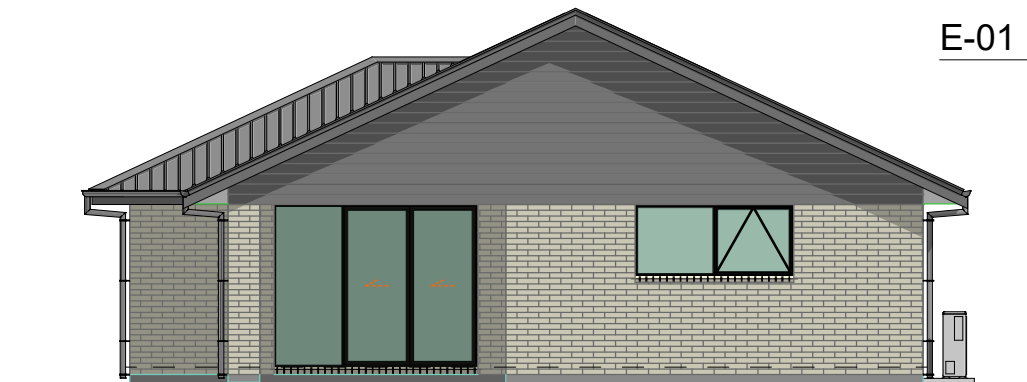

E-02

WEST - CLEAR

1:100

Vista Management LTD
Phone: 0800 8 VISTA (0800 884 782)
Email: admin@vml.nz
www.vml.nz
PO Box 2486, Wakatipu, Queenstown 9349